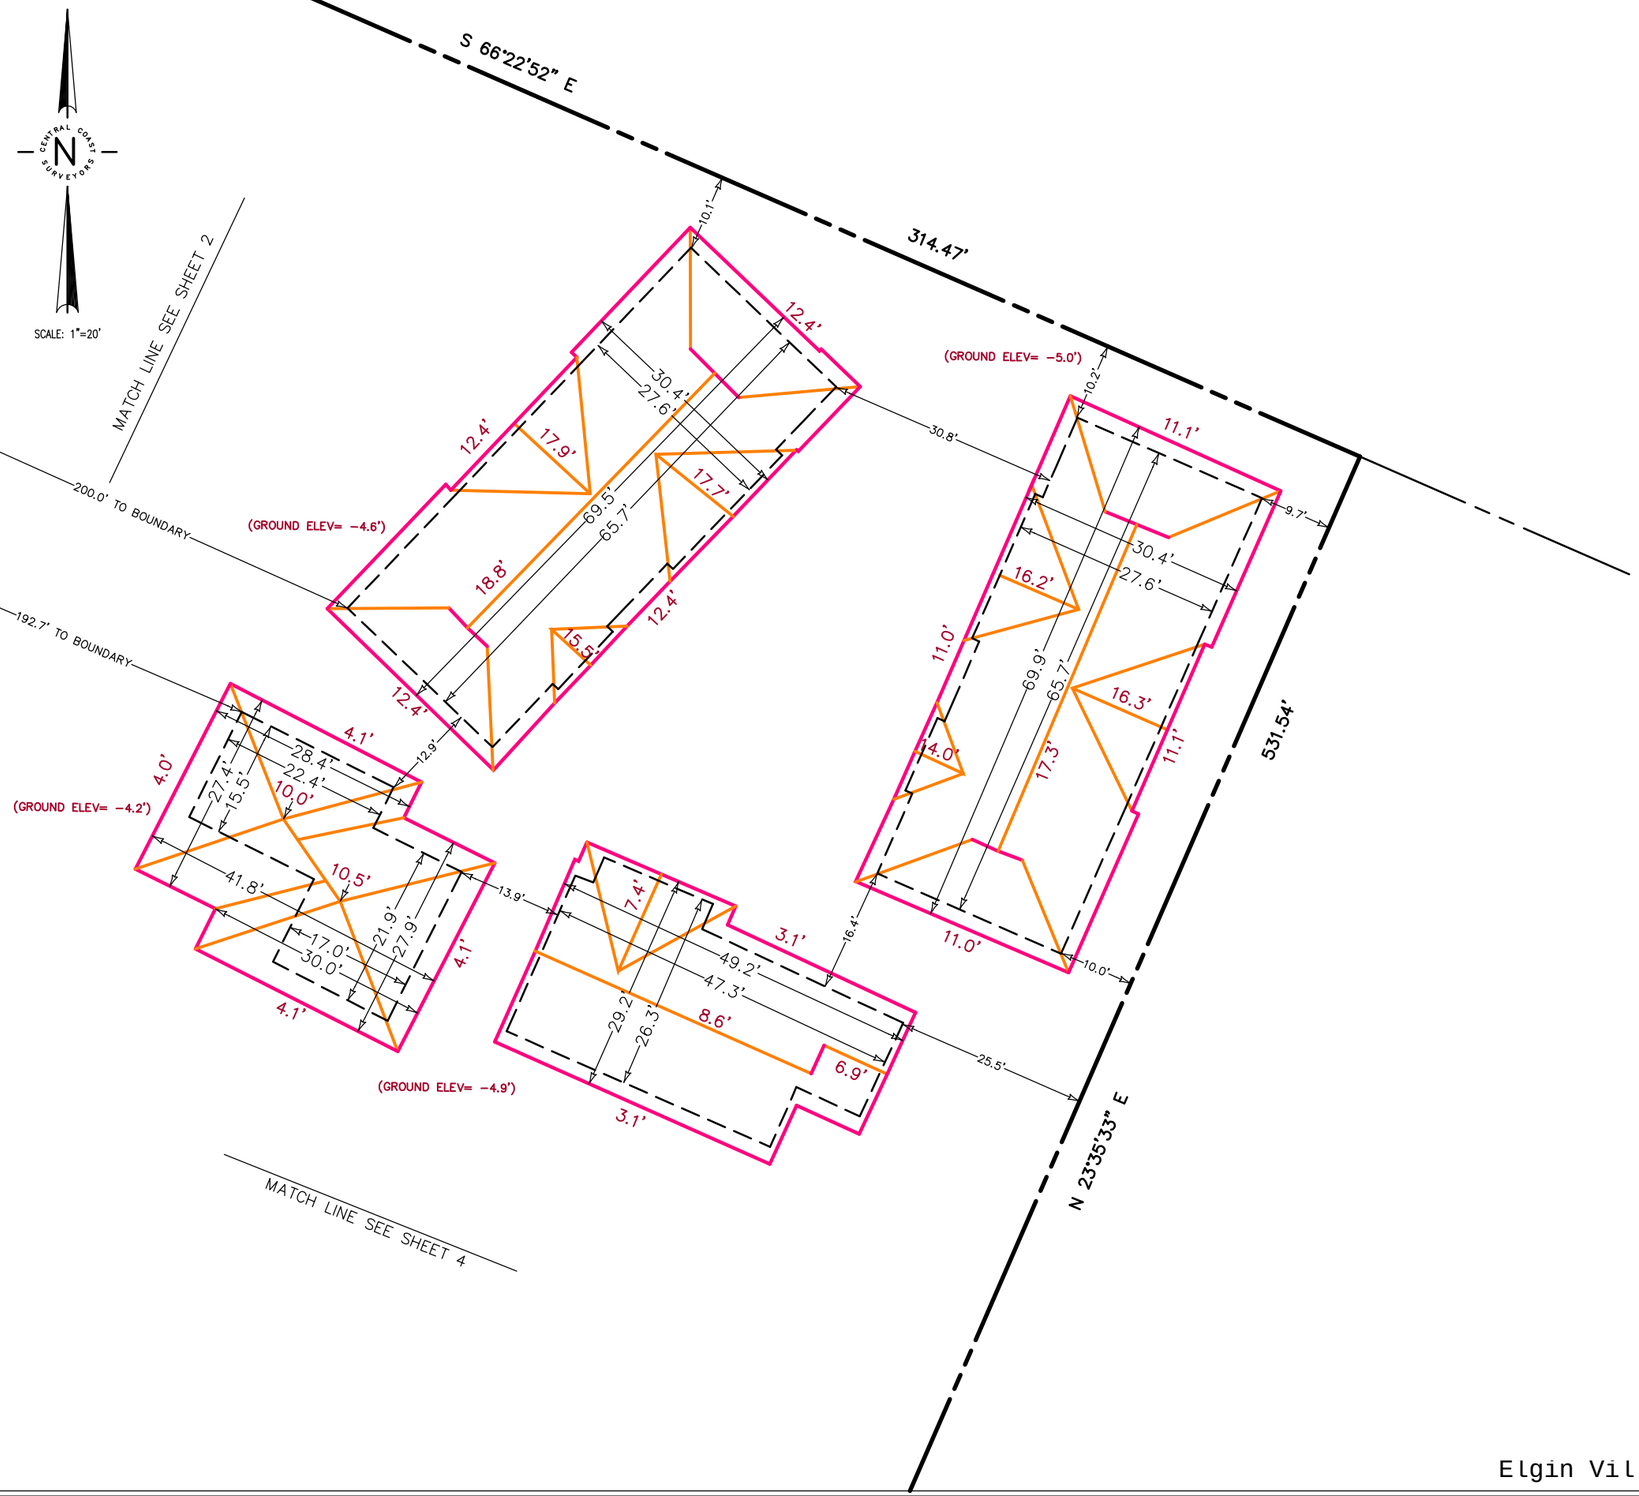

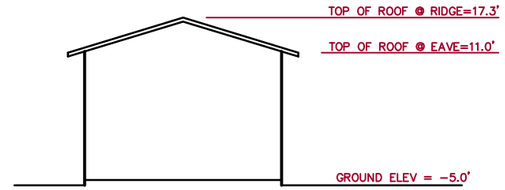

LEGEND AND NOTES

- DENOTES PROPERTY LINE
- DENOTES BUILDING FOOTPRINT
- 11.0' DENOTES ROOF OUTLINE W/ HEIGHT @ EAVE, OR EDGE
- 17.3' DENOTES ROOF RIDGES AND BREAKS W/ RIDGE HEIGHTS

DIMENSIONS AND ELEVATIONS SHOWN ARE IN FEET AND DECIMALS.
ALL BUILDING DIMENSIONS ARE TAKEN TO OUTSIDE FACE OF TRIM.
ONLY MAIN ROOF AREAS ARE SHOWN WITH DIMENSIONS

ROOFTOP SURVEY
FOR
350 CASENTINI STREET

CITY OF MONTEREY COUNTY OF MONTEREY STATE OF CALIFORNIA

PREPARED FOR
The Housing Authority of the County of Monterey

BY
CENTRAL COAST SURVEYORS
5 HARRIS COURT, SUITE N-11 MONTEREY, CALIFORNIA 93940
Phone: (831) 394-4930 Fax: (831) 394-4931

SCALE: 1" = 20' JOB No. 09-25 JULY 2009
PREPARER: PJR

ARRA PROJECT NO. 119 CCS SUB NO. 11 ASSESSORS PARCEL NUMBER 003-161-027