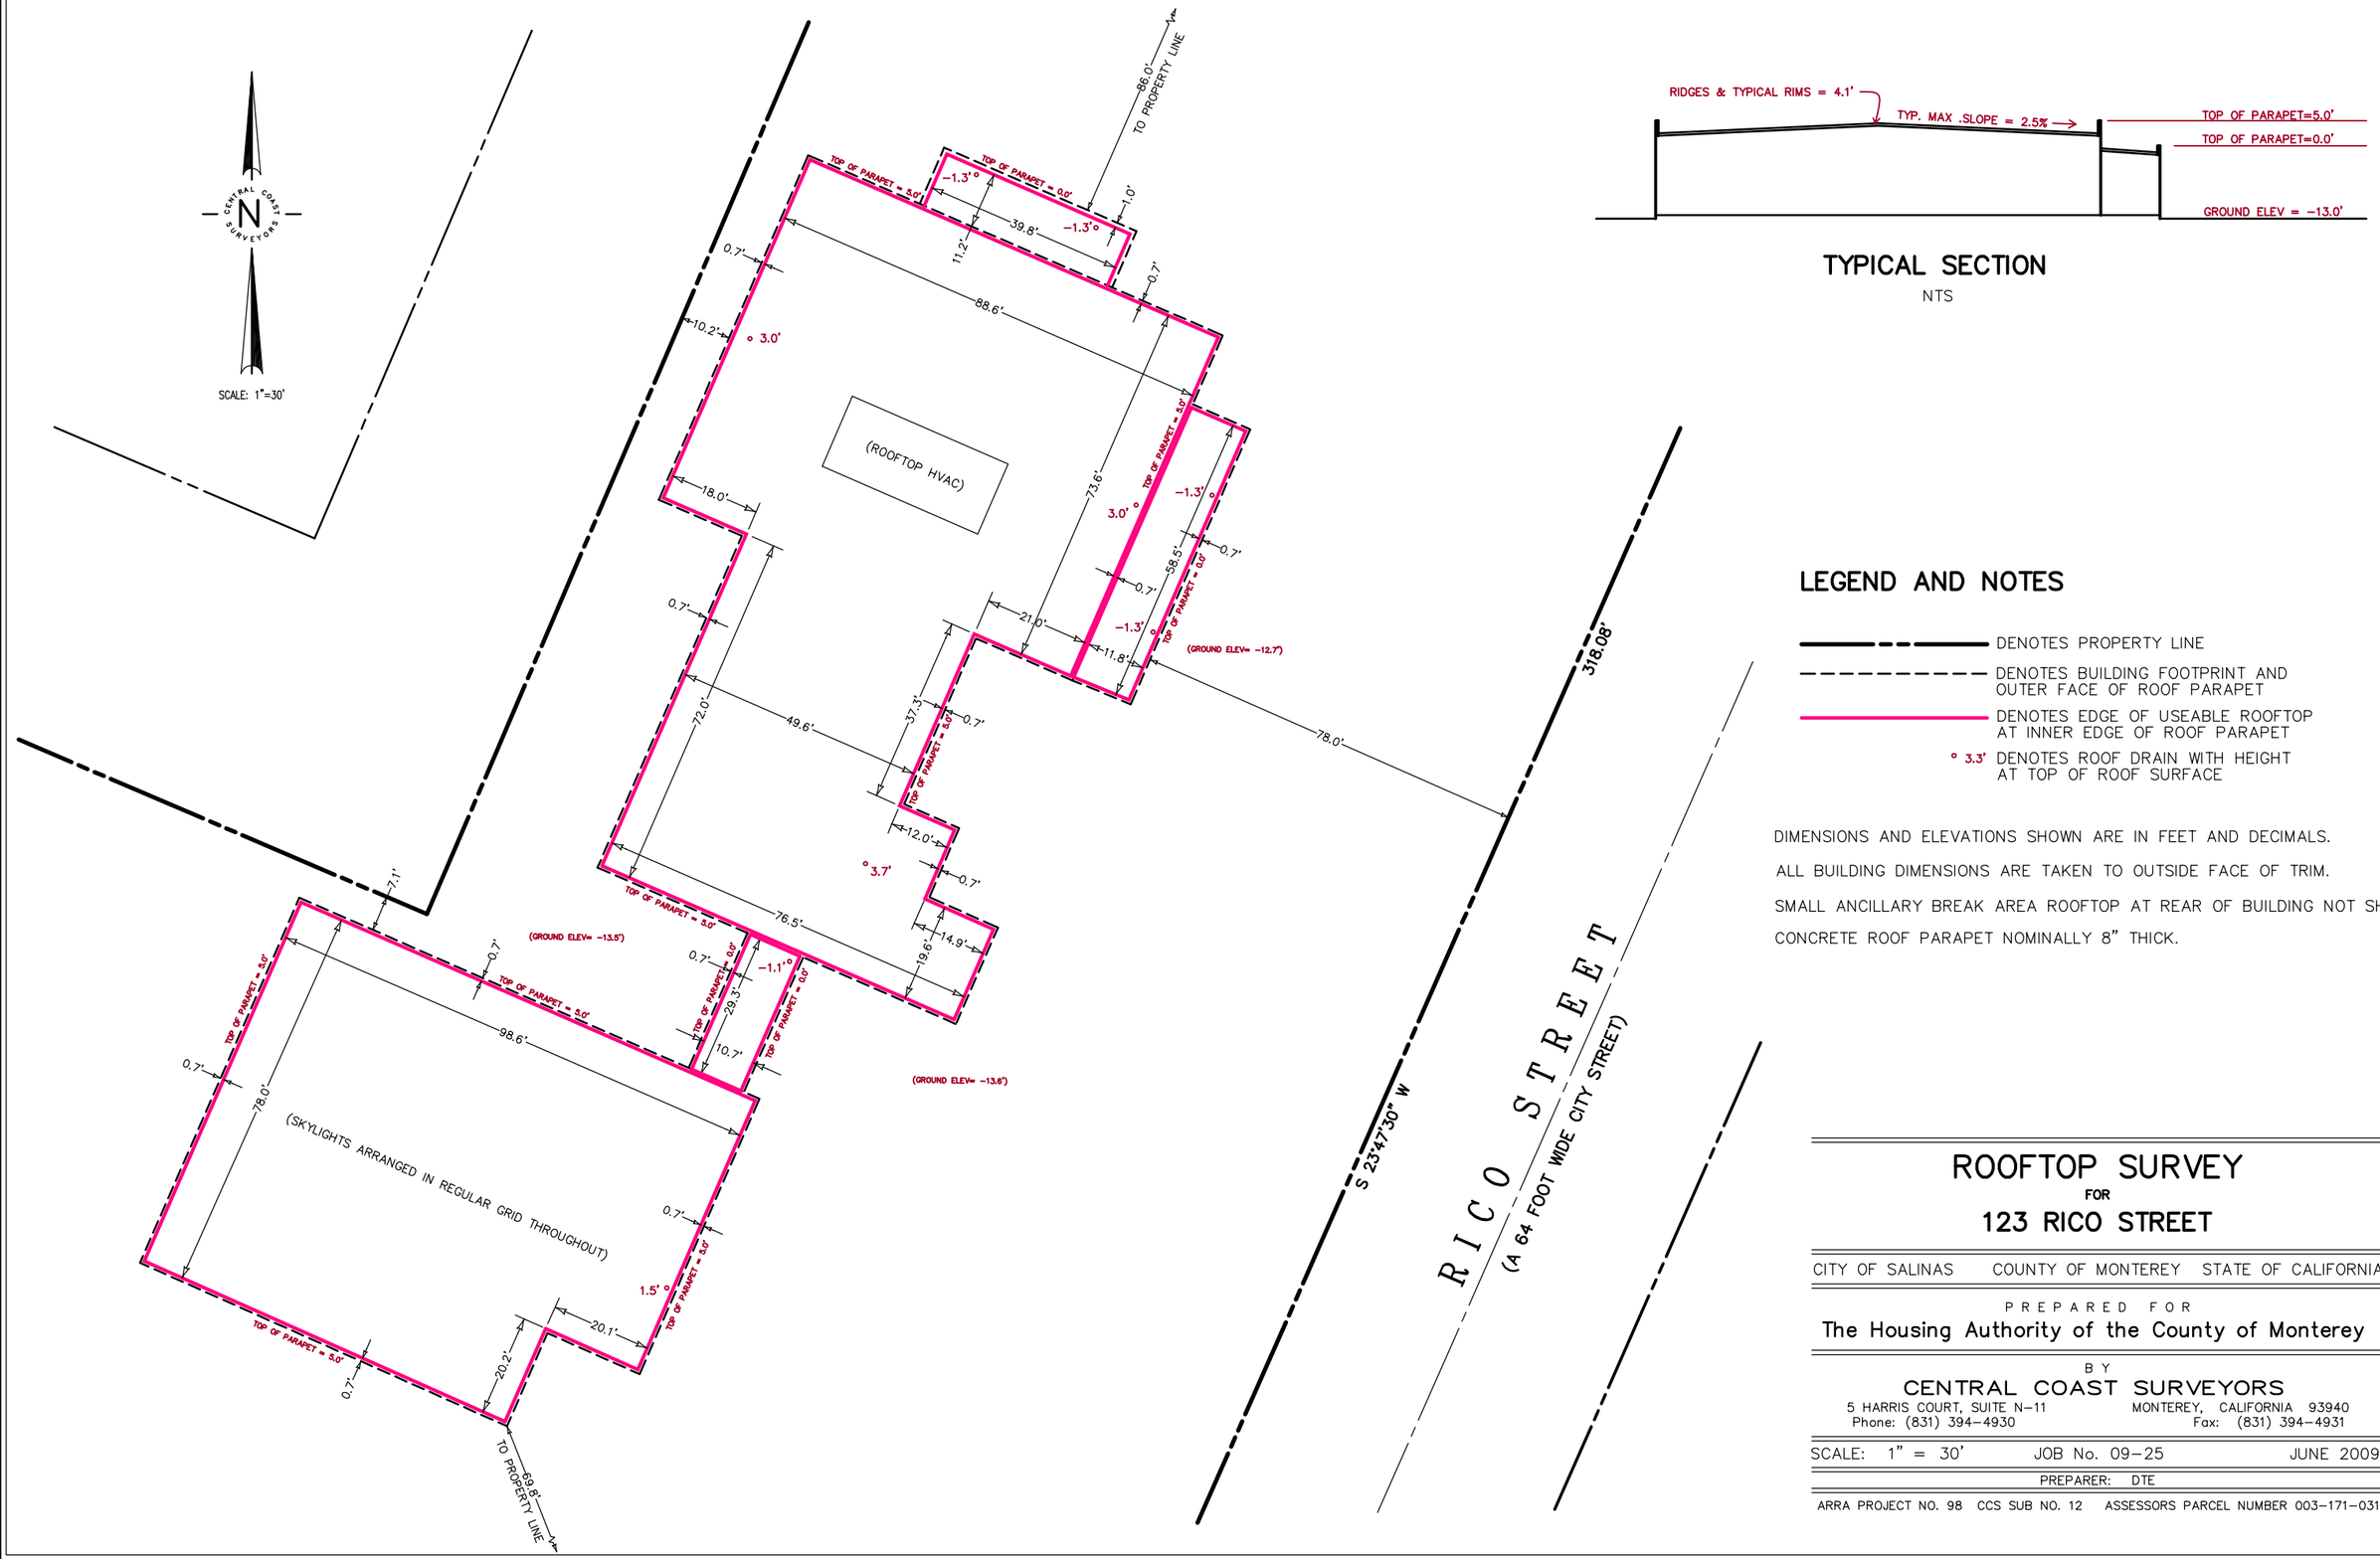

TYPICAL SECTION

NTS

LEGEND AND NOTES

- DENOTES PROPERTY LINE
- DENOTES BUILDING FOOTPRINT AND OUTER FACE OF ROOF PARAPET
- DENOTES EDGE OF USEABLE ROOFTOP AT INNER EDGE OF ROOF PARAPET
- ° 3.3' DENOTES ROOF DRAIN WITH HEIGHT AT TOP OF ROOF SURFACE

DIMENSIONS AND ELEVATIONS SHOWN ARE IN FEET AND DECIMALS.

ALL BUILDING DIMENSIONS ARE TAKEN TO OUTSIDE FACE OF TRIM.

SMALL ANCILLARY BREAK AREA ROOFTOP AT REAR OF BUILDING NOT SHOWN.

CONCRETE ROOF PARAPET NOMINALLY 8" THICK.

ROOFTOP SURVEY

FOR

123 RICO STREET

CITY OF SALINAS COUNTY OF MONTEREY STATE OF CALIFORNIA

PREPARED FOR

The Housing Authority of the County of Monterey

BY

CENTRAL COAST SURVEYORS
5 HARRIS COURT, SUITE N-11 MONTEREY, CALIFORNIA 93940
Phone: (831) 394-4930 Fax: (831) 394-4931

SCALE: 1" = 30' JOB No. 09-25 JUNE 2009

PREPARER: DTE

ARRA PROJECT NO. 98 CCS SUB NO. 12 ASSESSORS PARCEL NUMBER 003-171-031