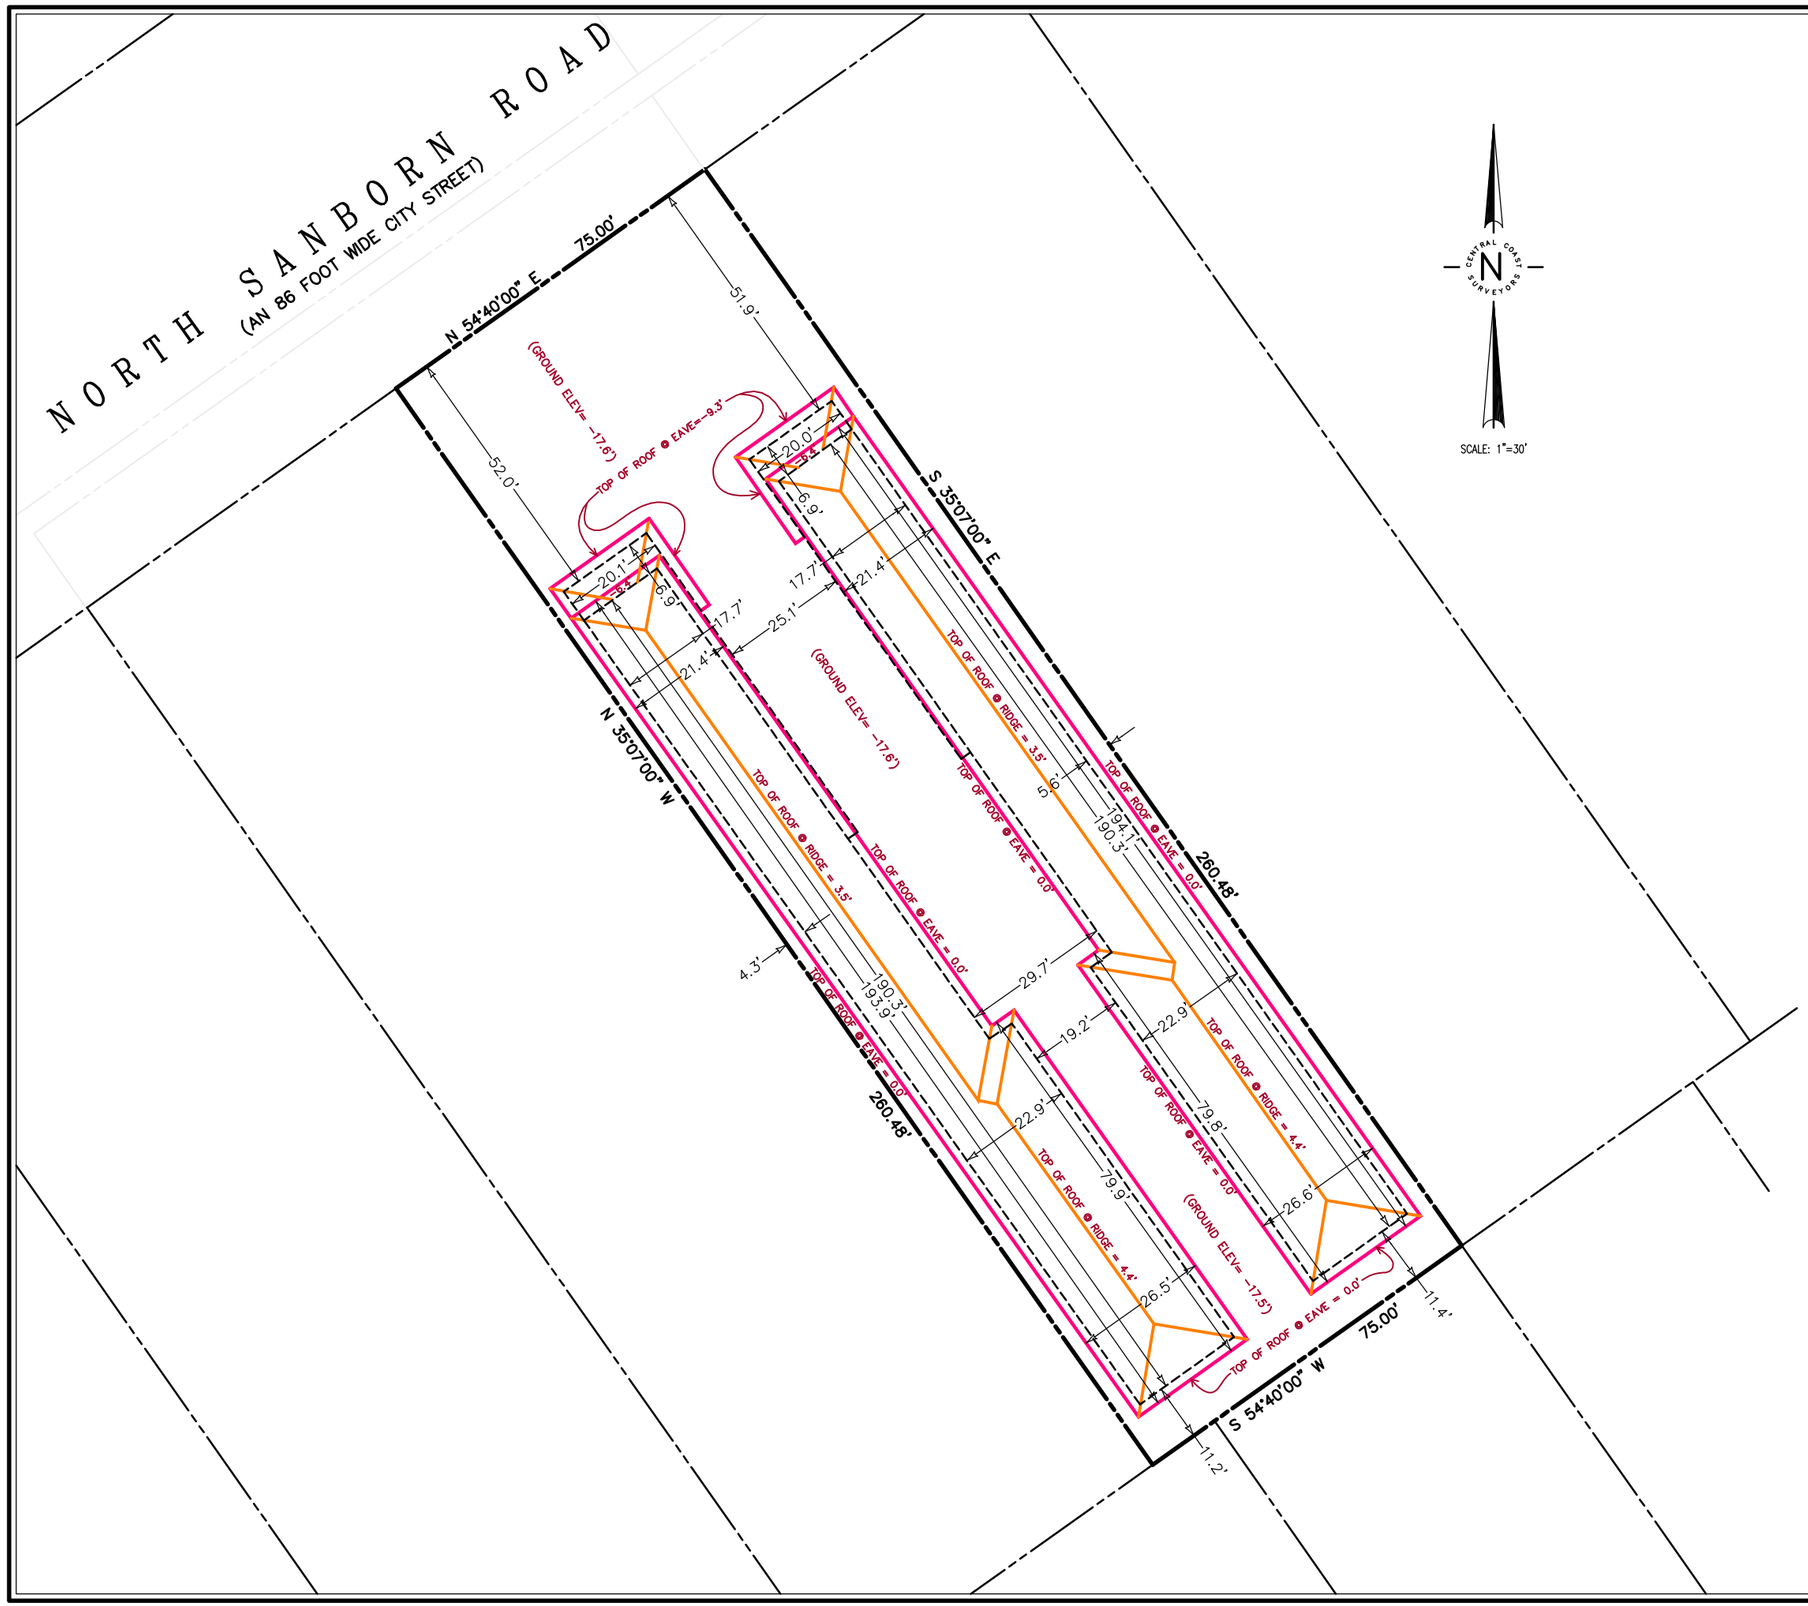

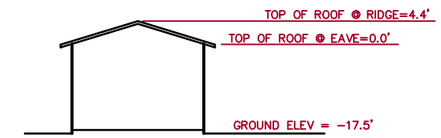

TYPICAL SECTION

NTS

LEGEND AND NOTES

- DENOTES PROPERTY LINE
- DENOTES BUILDING FOOTPRINT
- DENOTES ROOF OUTLINE
- DENOTES ROOF RIDGES AND BREAKS

DIMENSIONS AND ELEVATIONS SHOWN ARE IN FEET AND DECIMALS.

ALL BUILDING DIMENSIONS ARE TAKEN TO OUTSIDE FACE OF TRIM.

SMALL ANCILLARY ROOFTOPS FOR APPURTENENT ENCLOSURES SUCH AS UTILITY METER COVERS, MECHANICAL ROOMS, WATER HEATERS, EQUIPMENT AND SUPPLY CLOSETS, ETC., ARE NOT NECESSARILY SHOWN.

ROOFTOP SURVEY

FOR

1058 NORTH SANBORN ROAD

CITY OF SALINAS COUNTY OF MONTEREY STATE OF CALIFORNIA

PREPARED FOR

The Housing Authority of the County of Monterey

BY

CENTRAL COAST SURVEYORS
5 HARRIS COURT, SUITE N-11 MONTEREY, CALIFORNIA 93940
Phone: (831) 394-4930 Fax: (831) 394-4931

SCALE: 1" = 30' JOB No. 09-25 JUNE 2009

PREPARER: DTE

ARRA PROJECT NO. 108 CCS SUB NO. 20B ASSESSORS PARCEL NUMBER 004-412-010

Sanborn Arms, North Sanborn Dwg 20B