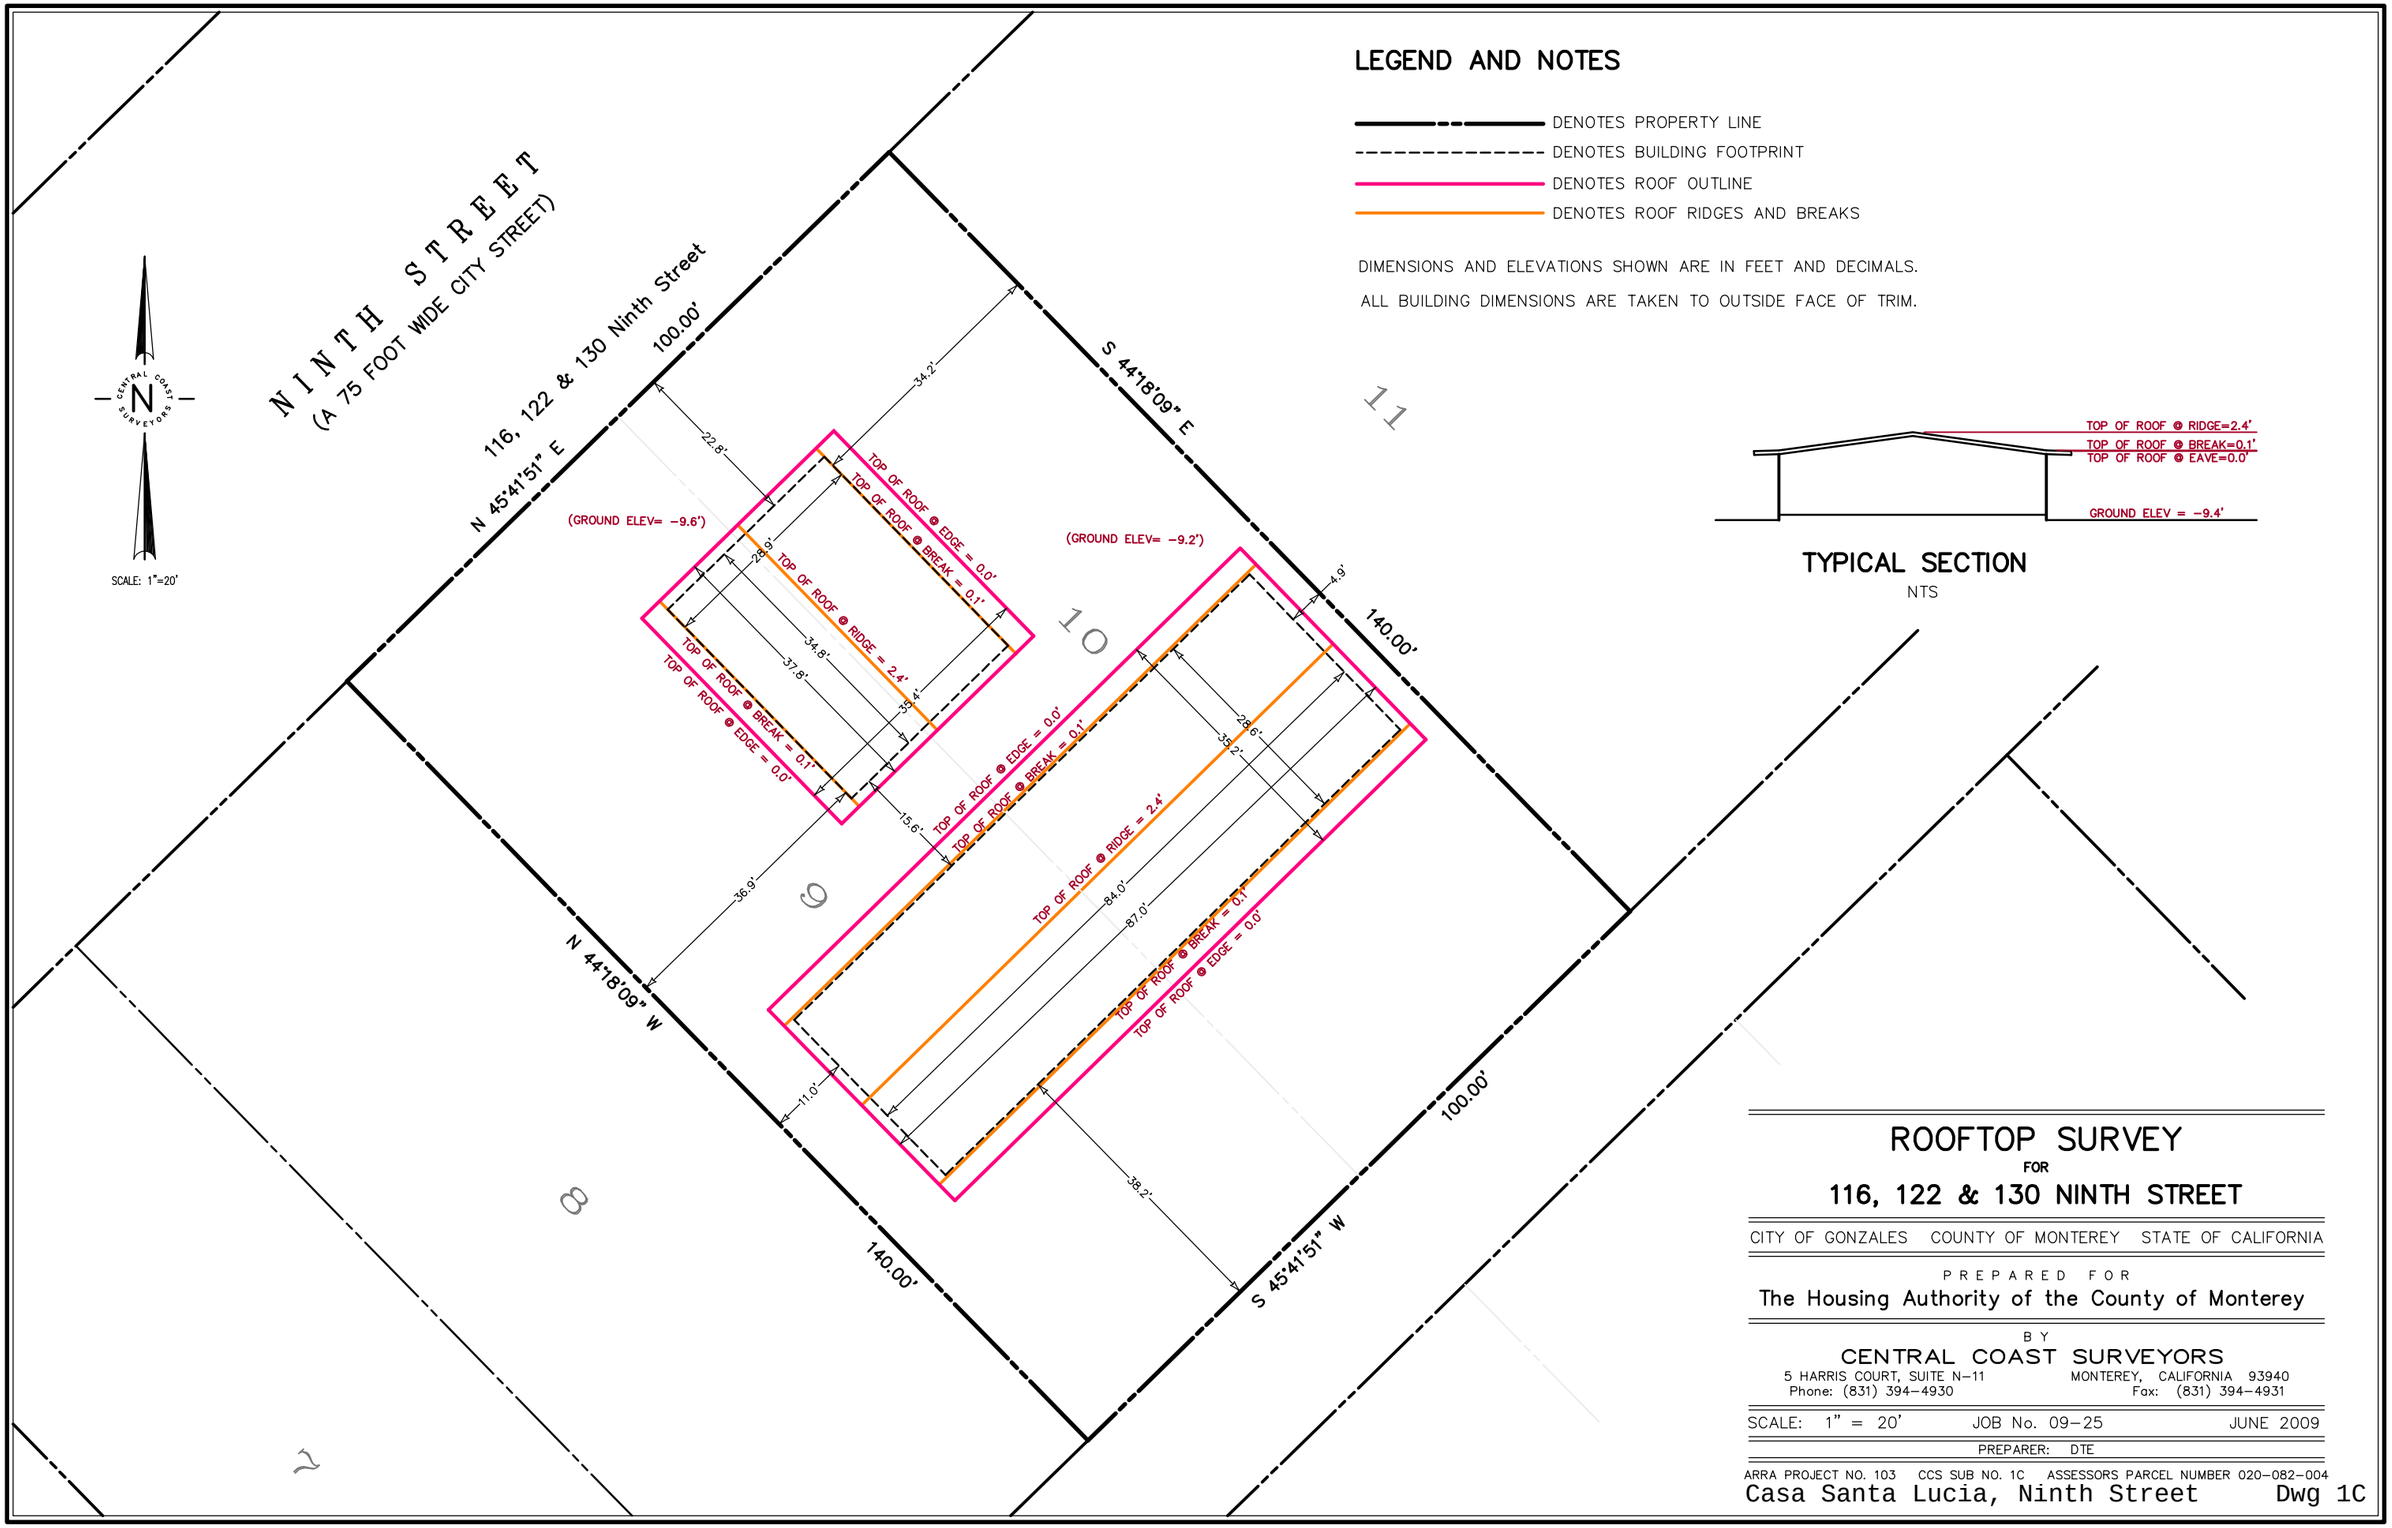

LEGEND AND NOTES

- DENOTES PROPERTY LINE
- DENOTES BUILDING FOOTPRINT
- DENOTES ROOF OUTLINE
- DENOTES ROOF RIDGES AND BREAKS

DIMENSIONS AND ELEVATIONS SHOWN ARE IN FEET AND DECIMALS.

ALL BUILDING DIMENSIONS ARE TAKEN TO OUTSIDE FACE OF TRIM.

ROOFTOP SURVEY

FOR

116, 122 & 130 NINTH STREET

CITY OF GONZALES COUNTY OF MONTEREY STATE OF CALIFORNIA

PREPARED FOR

The Housing Authority of the County of Monterey

BY

CENTRAL COAST SURVEYORS
5 HARRIS COURT, SUITE N-11 MONTEREY, CALIFORNIA 93940
Phone: (831) 394-4930 Fax: (831) 394-4931

SCALE: 1" = 20' JOB No. 09-25 JUNE 2009

PREPARER: DTE

ARRA PROJECT NO. 103 CCS SUB NO. 1C ASSESSORS PARCEL NUMBER 020-082-004

Casa Santa Lucia, Ninth Street Dwg 1C