MATCH LINE SEE SHEET 2

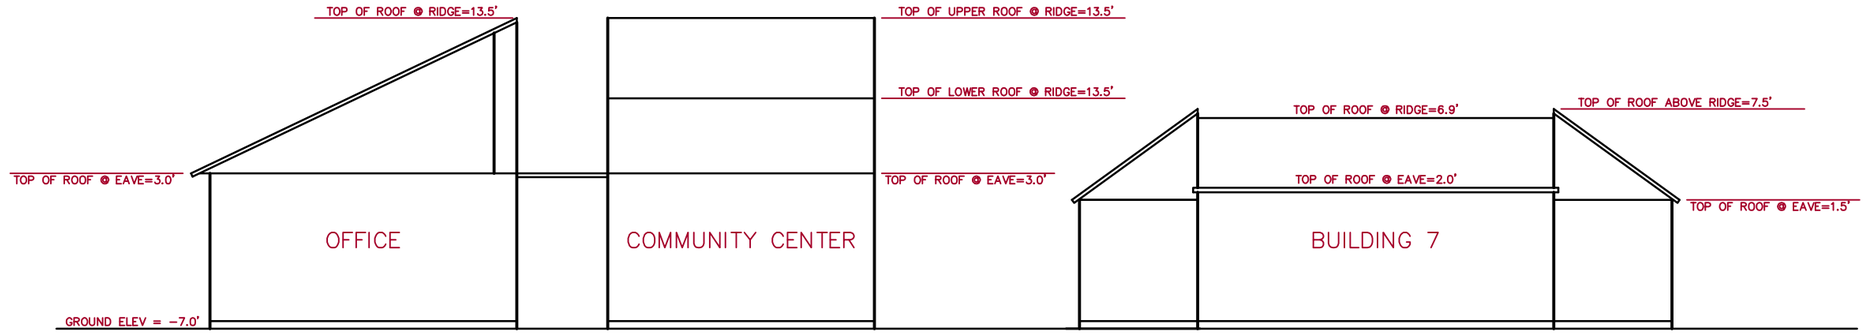

TYPICAL SECTION FOR OFFICE, COMMUNITY CENTER AND BUILDING 7

NOT TO SCALE

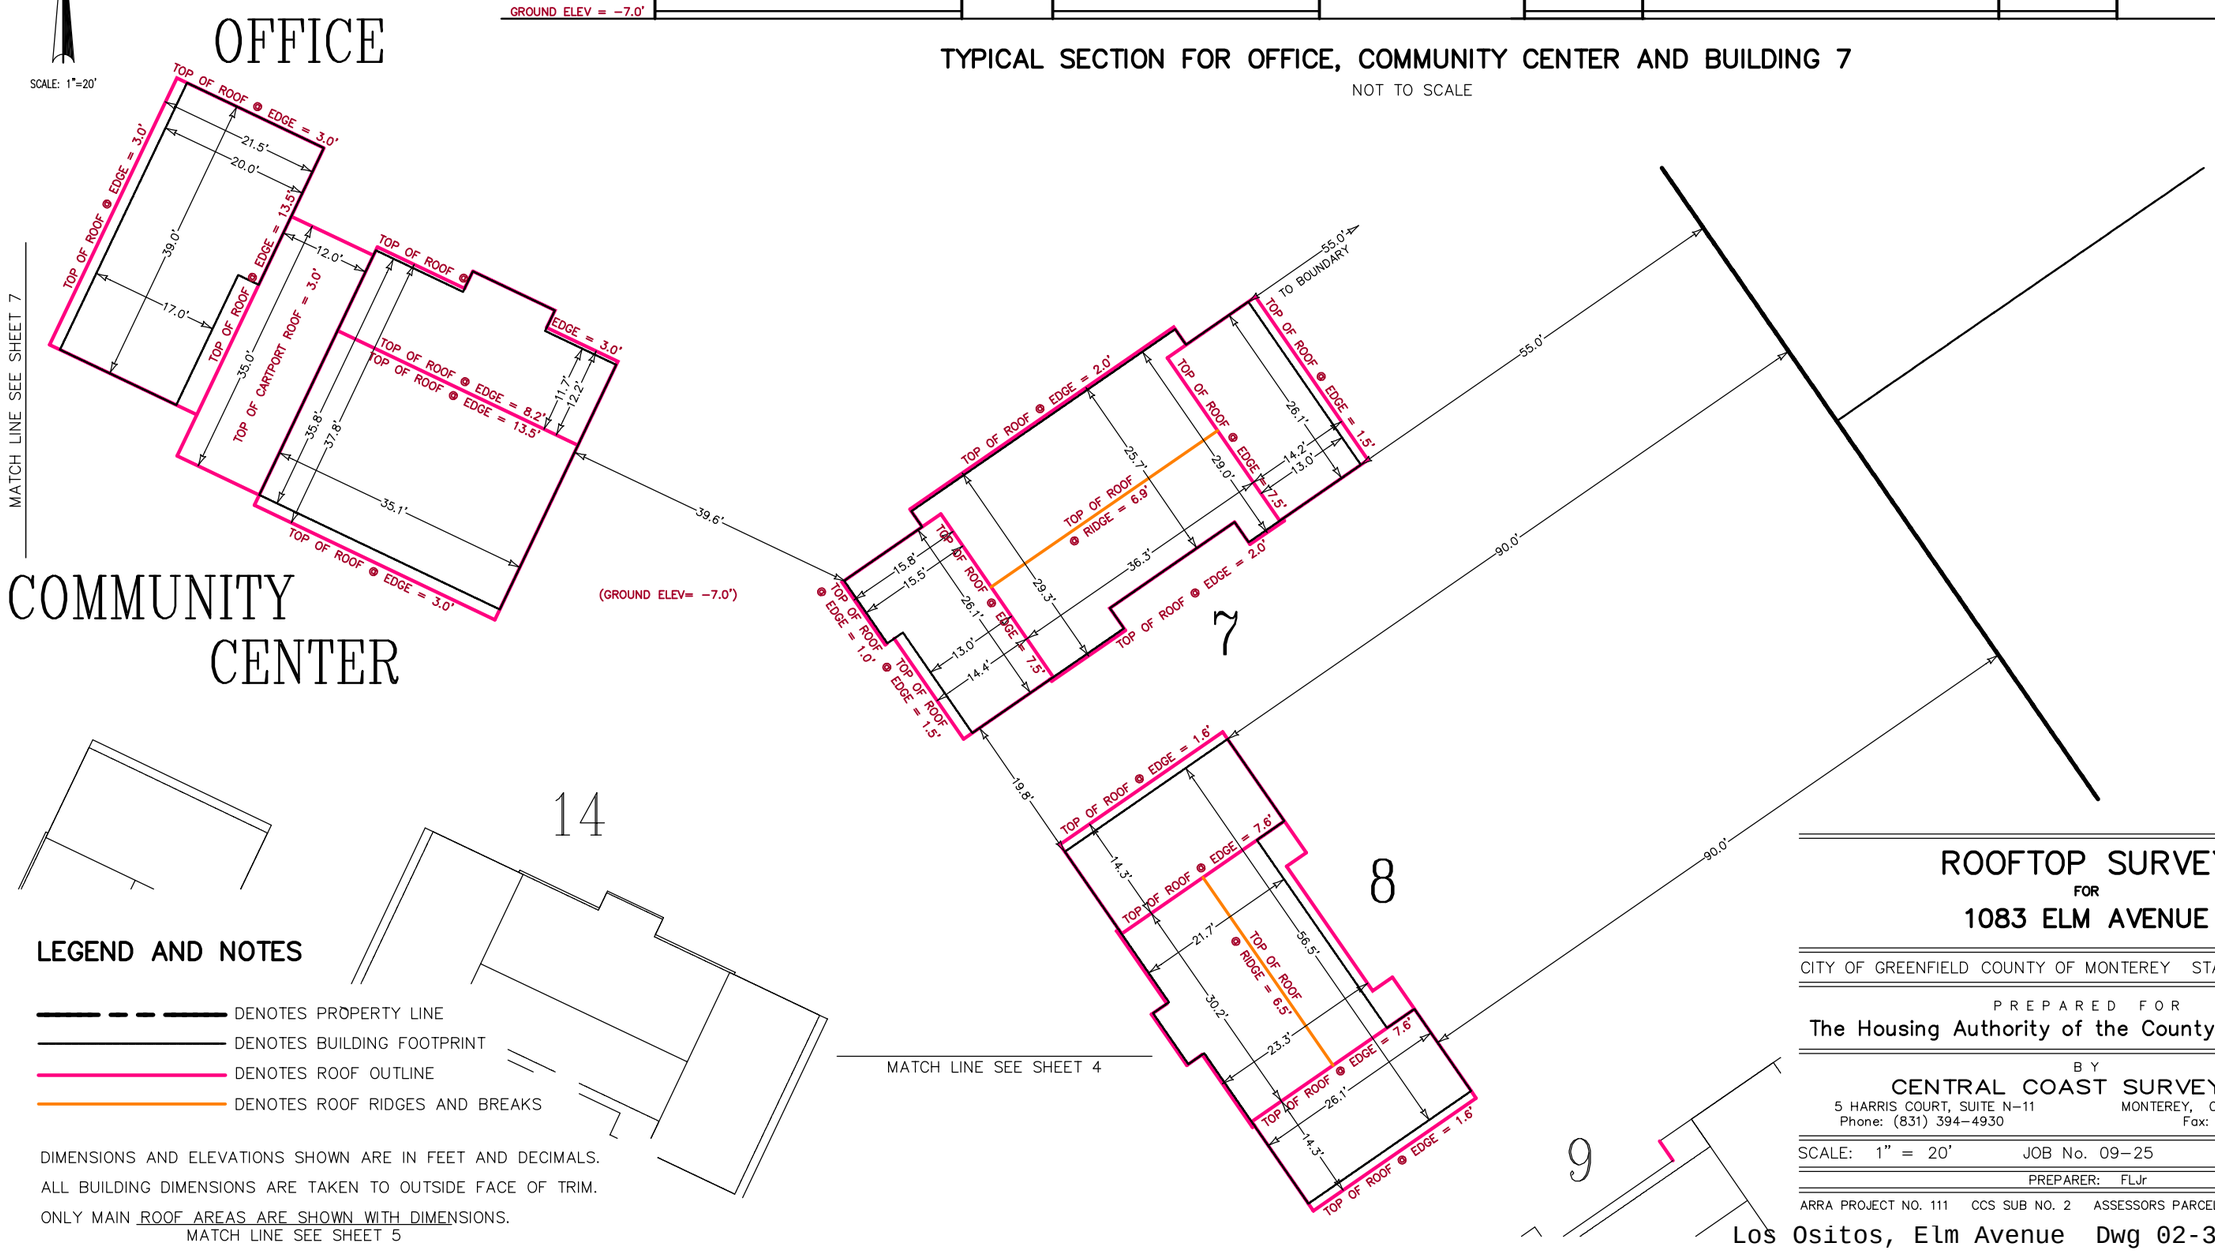

LEGEND AND NOTES

- DENOTES PROPERTY LINE
- DENOTES BUILDING FOOTPRINT
- DENOTES ROOF OUTLINE
- DENOTES ROOF RIDGES AND BREAKS

DIMENSIONS AND ELEVATIONS SHOWN ARE IN FEET AND DECIMALS.

ALL BUILDING DIMENSIONS ARE TAKEN TO OUTSIDE FACE OF TRIM.

ONLY MAIN ROOF AREAS ARE SHOWN WITH DIMENSIONS.

MATCH LINE SEE SHEET 5

ROOFTOP SURVEY
FOR
1083 ELM AVENUE

CITY OF GREENFIELD COUNTY OF MONTEREY STATE OF CALIFORNIA

PREPARED FOR

The Housing Authority of the County of Monterey

BY

CENTRAL COAST SURVEYORS

5 HARRIS COURT, SUITE N-11 MONTEREY, CALIFORNIA 93940

Phone: (831) 394-4930 Fax: (831) 394-4931

SCALE: 1" = 20' JOB No. 09-25 JUNE 2009

PREPARER: FLJr

ARRA PROJECT NO. 111 CCS SUB NO. 2 ASSESSORS PARCEL NUMBER 024-261-002